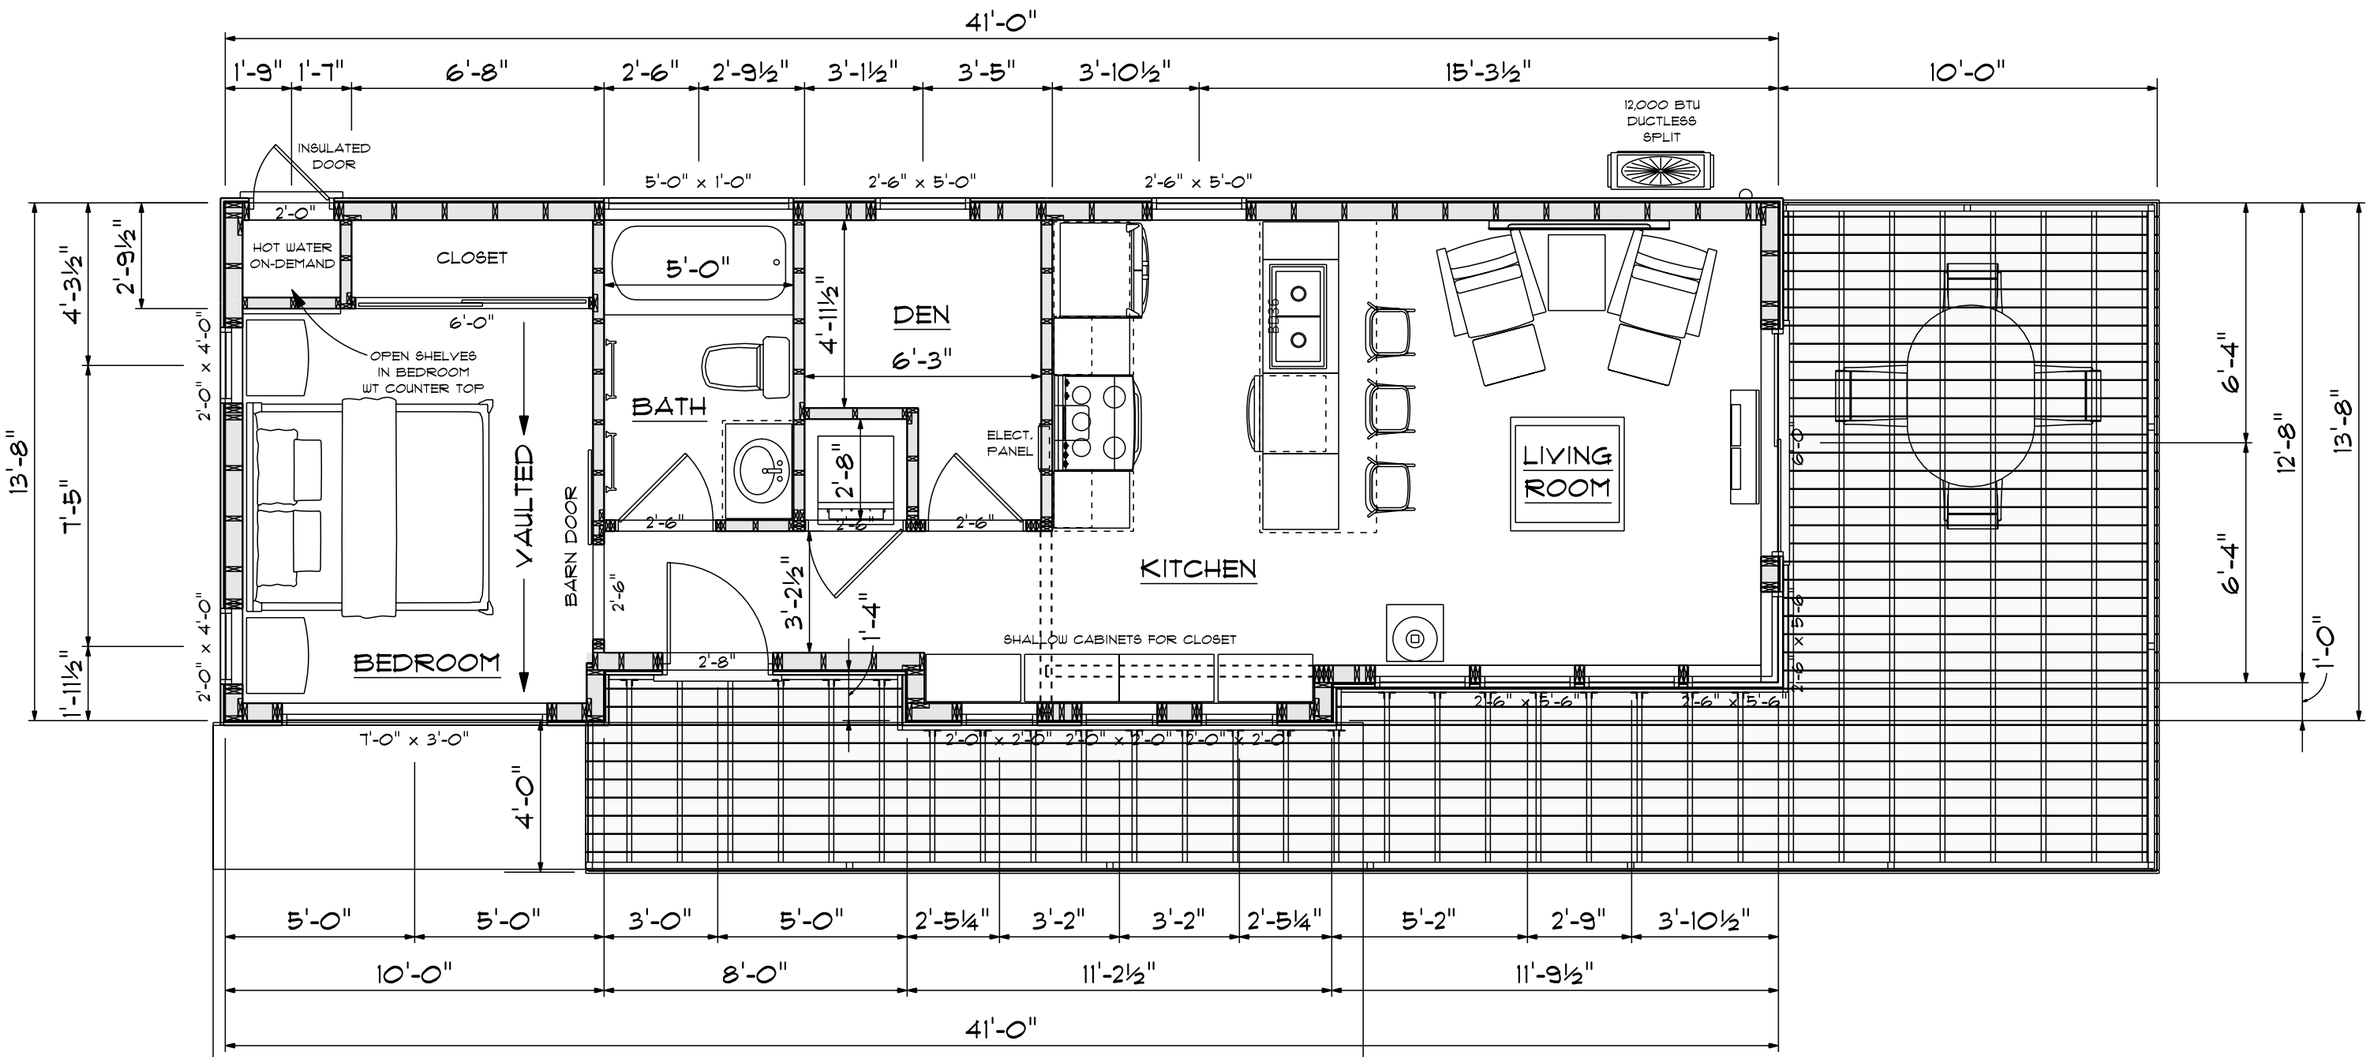

MAIN FLOOR PLAN

SCALE: 1/4"=1'-0"

AREA: 49.96 m2 - 538 SQFT.

PAGE: 1 OF 1

MAPLE PARK MODEL

CONTACT:
ALAN JACKSON 1 250 709-1247
al@nexusglobalbuilding.com

DATE:
MAY 28, 2020

Nexus
BUILDING FOR THE FUTURE